



LEGEND

- WEST BOUND DETOUR (PHASE 1 AND PHASE 2 CONSTRUCTION)
- EAST BOUND LOCAL TRAFFIC (PHASE 1 CONSTRUCTION)
- EAST BOUND DETOUR (PHASE 1 AND PHASE 2 CONSTRUCTION)
- WEST BOUND LOCAL TRAFFIC (PHASE 2 CONSTRUCTION)

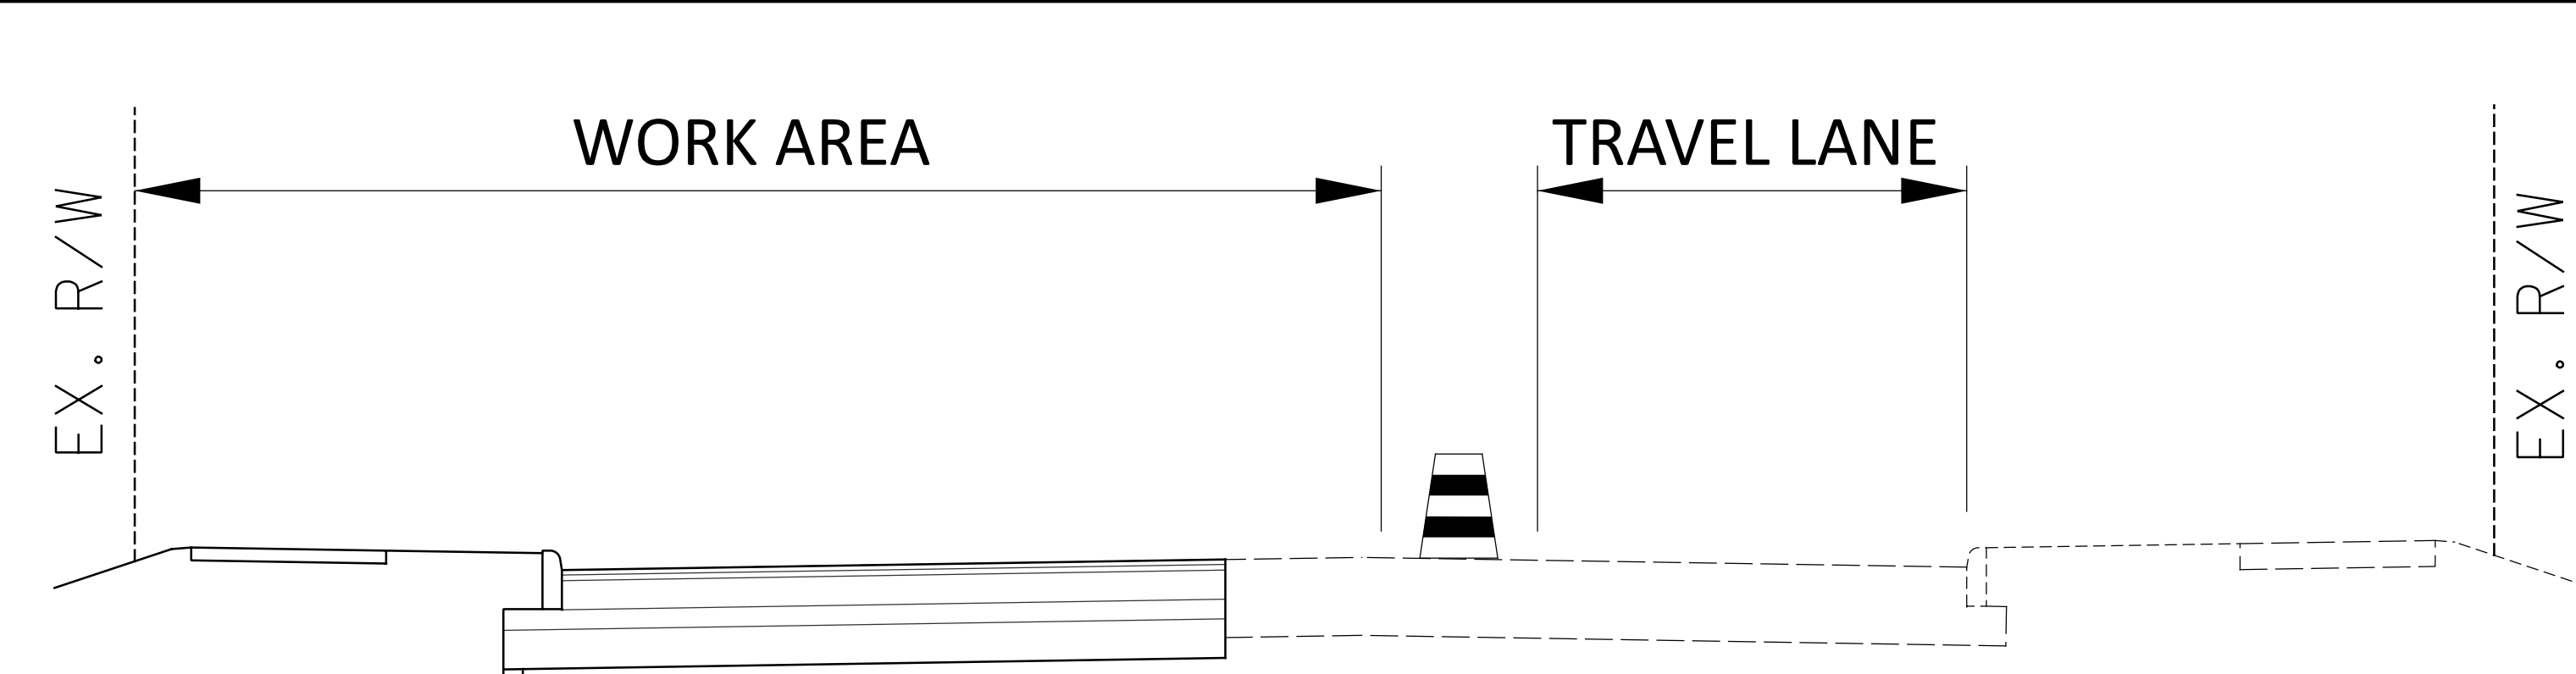

PHASE 1 CONSTRUCTION
LOOKING EAST

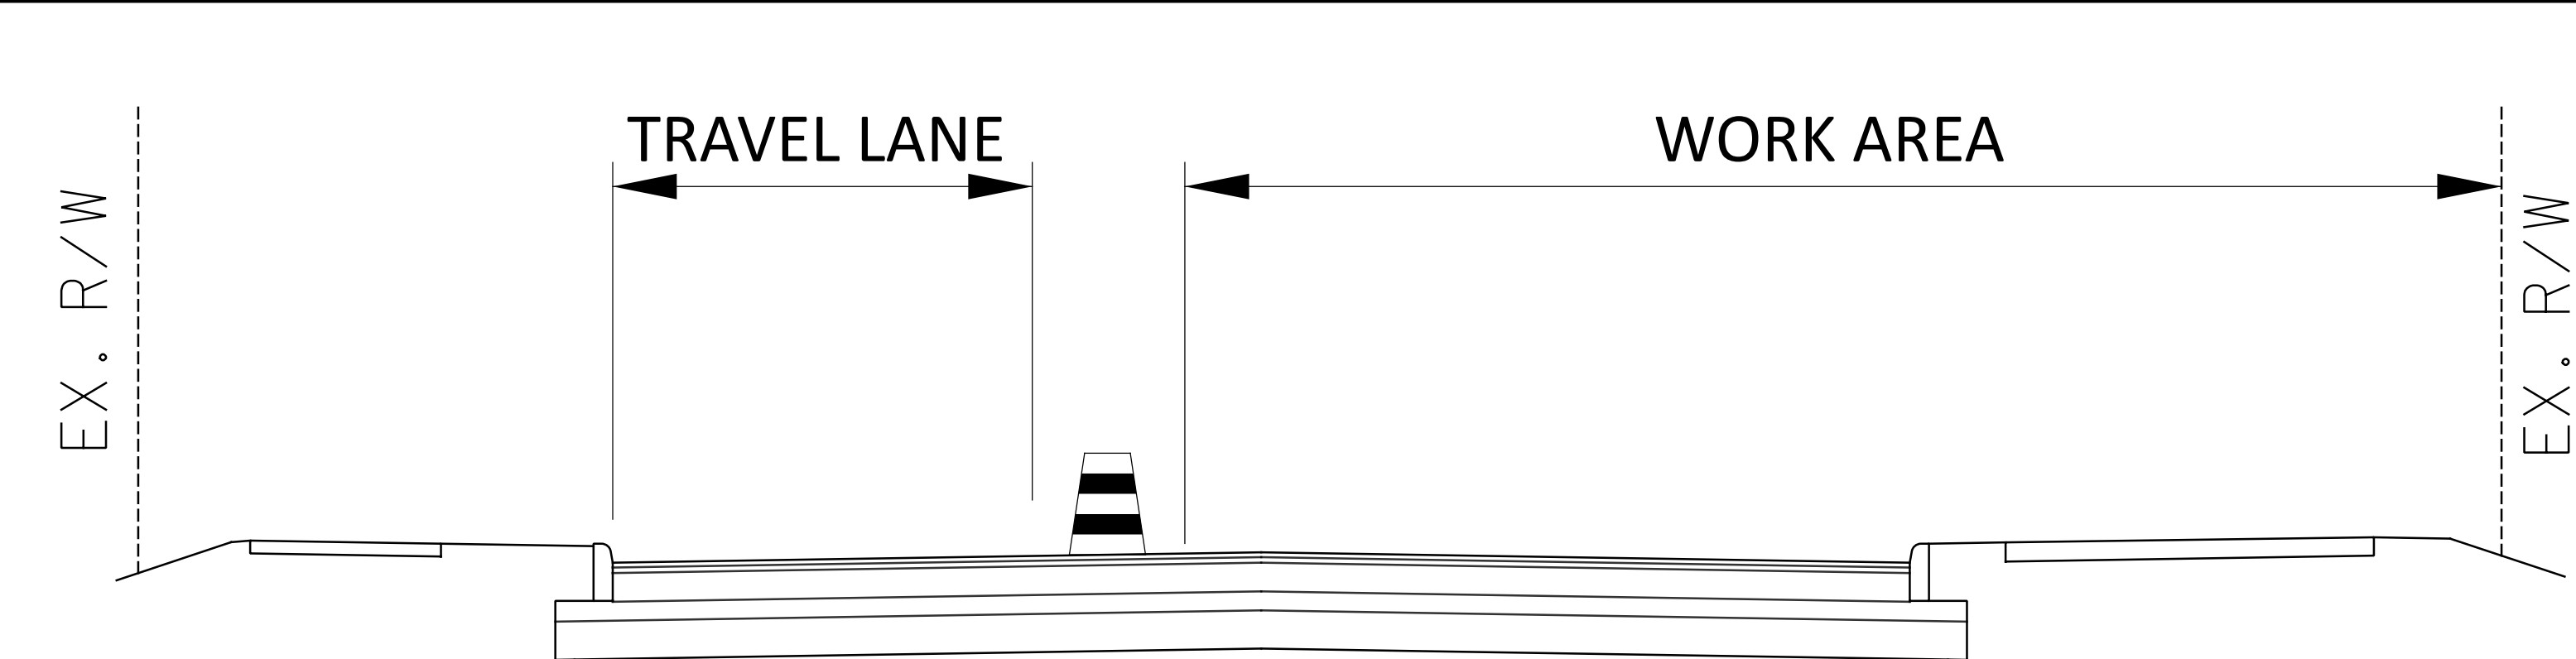

PHASE 2 CONSTRUCTION
LOOKING EAST