EXISTING

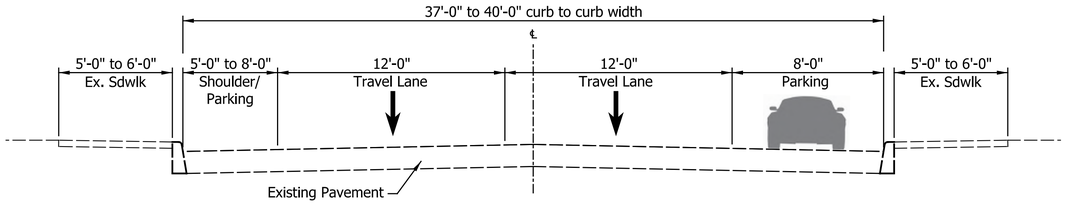

Main St. (SR 32) Existing Typical Section

PROPOSED

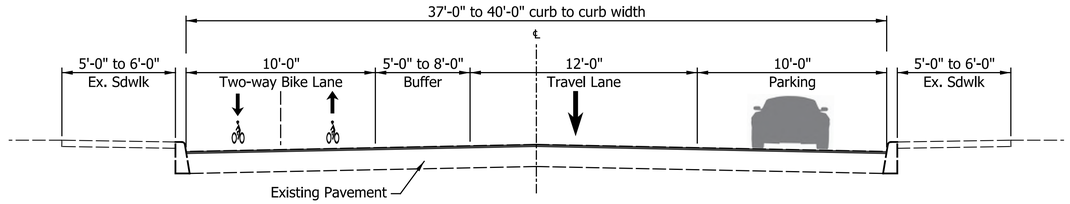

Main St. (SR 32) Proposed Typical Section

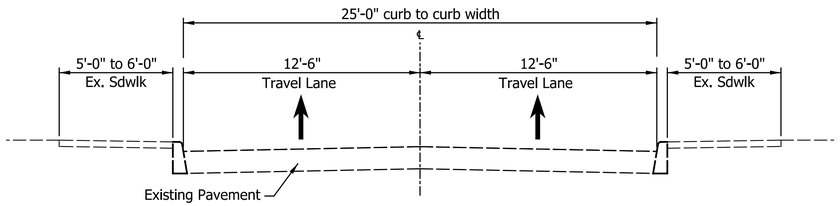

Jackson St. (SR 32) Existing Typical Section

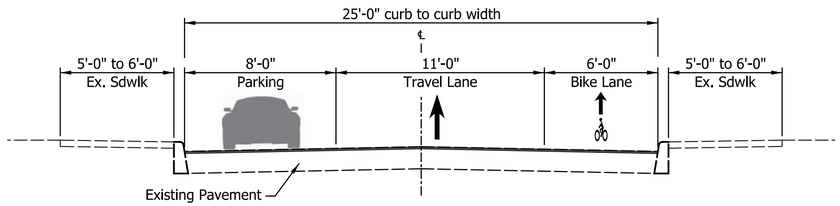

Jackson St. (SR 32) Proposed Typical Section

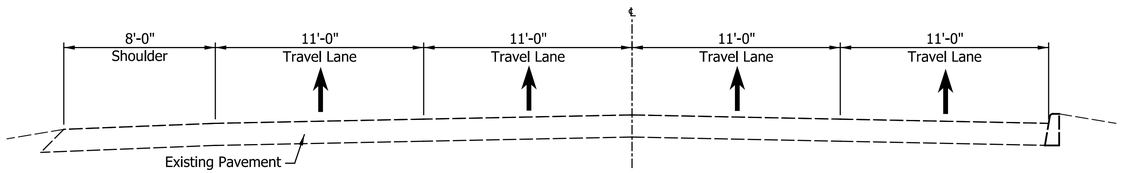

W Kilgore Ave (SR 32) Existing Typical Section

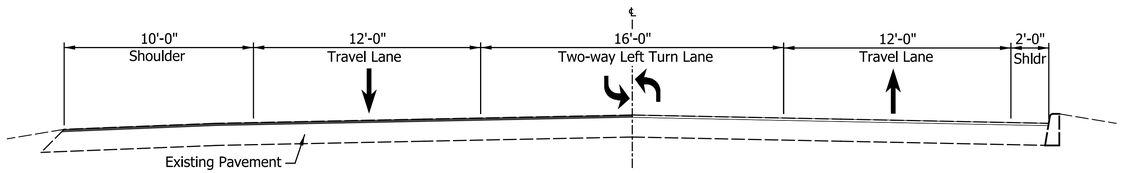

W Kilgore Ave (SR 32) Proposed Typical Section

AMERICAN STRUCTUREPOINT INC.

INDIANA DEPARTMENT OF TRANSPORTATION INDOT

SR 32: RIGHT-SIZING TYPICAL SECTIONS

(Looking East)

Scale: 1" = 4'-0"

S.R. 32

Road Resurfacing, Curb Ramp Improvements, & Right-Sizing
Delaware County, Indiana - Des. No. 2001161

PROPOSED DESIGN CONCEPT

JANUARY 19, 2022

STRUCTUREPOINT

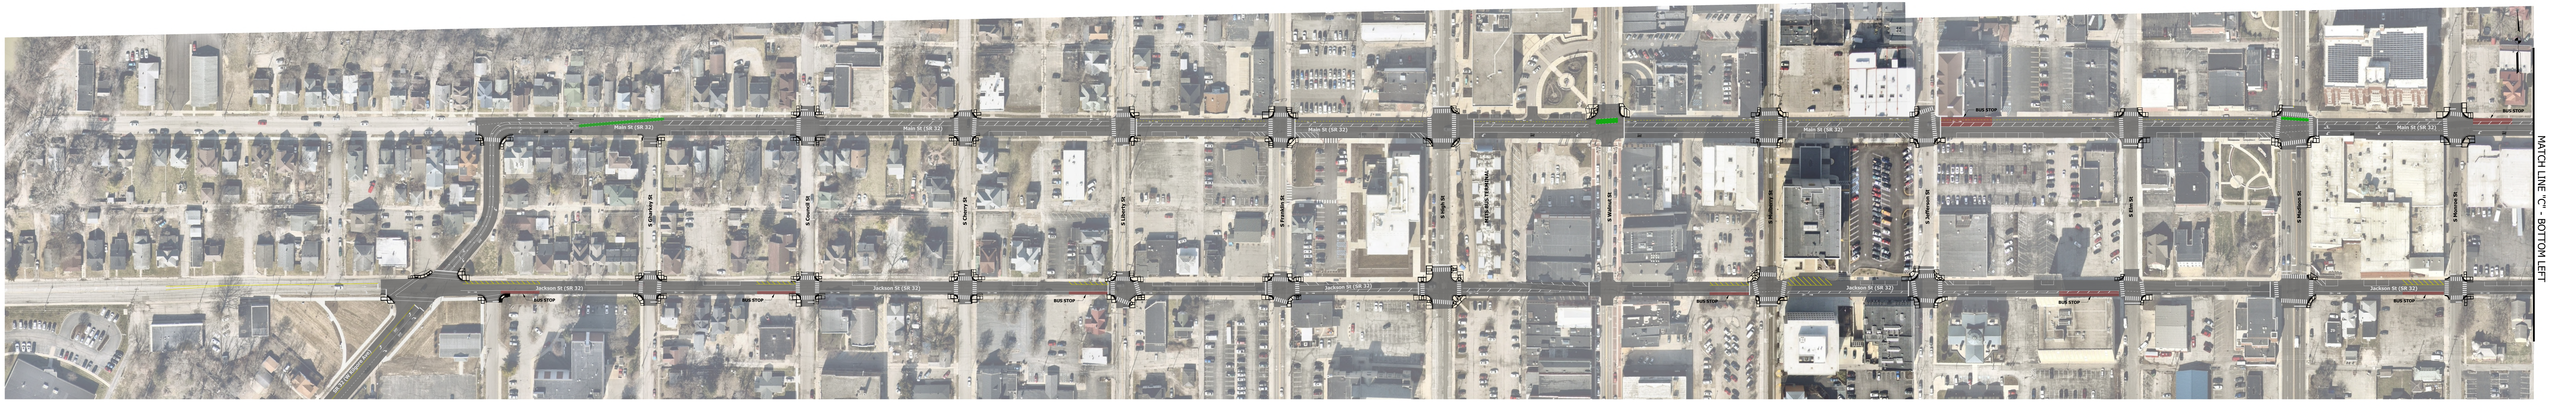

S.R. 32

Road Resurfacing, Curb Ramp Improvements, & Road Diet Project
Delaware County, Indiana - Des. No. 2001161

PROPOSED DESIGN CONCEPT

JANUARY 19, 2022

STRUCTUREPOINT

SCALE: 1" = 50'