CIRCLEVILLE RAILROAD GRADE SEPARATION STUDY
PROJECT ALTERNATIVES

AMERICAN STRUCTUREPOINT INC.
www.structurepoint.com

CIRCLEVILLE — The best little town around

ALTERNATIVE 3 - COURT STREET

HORIZONTAL SCALE IN FEET
0 25 50 100
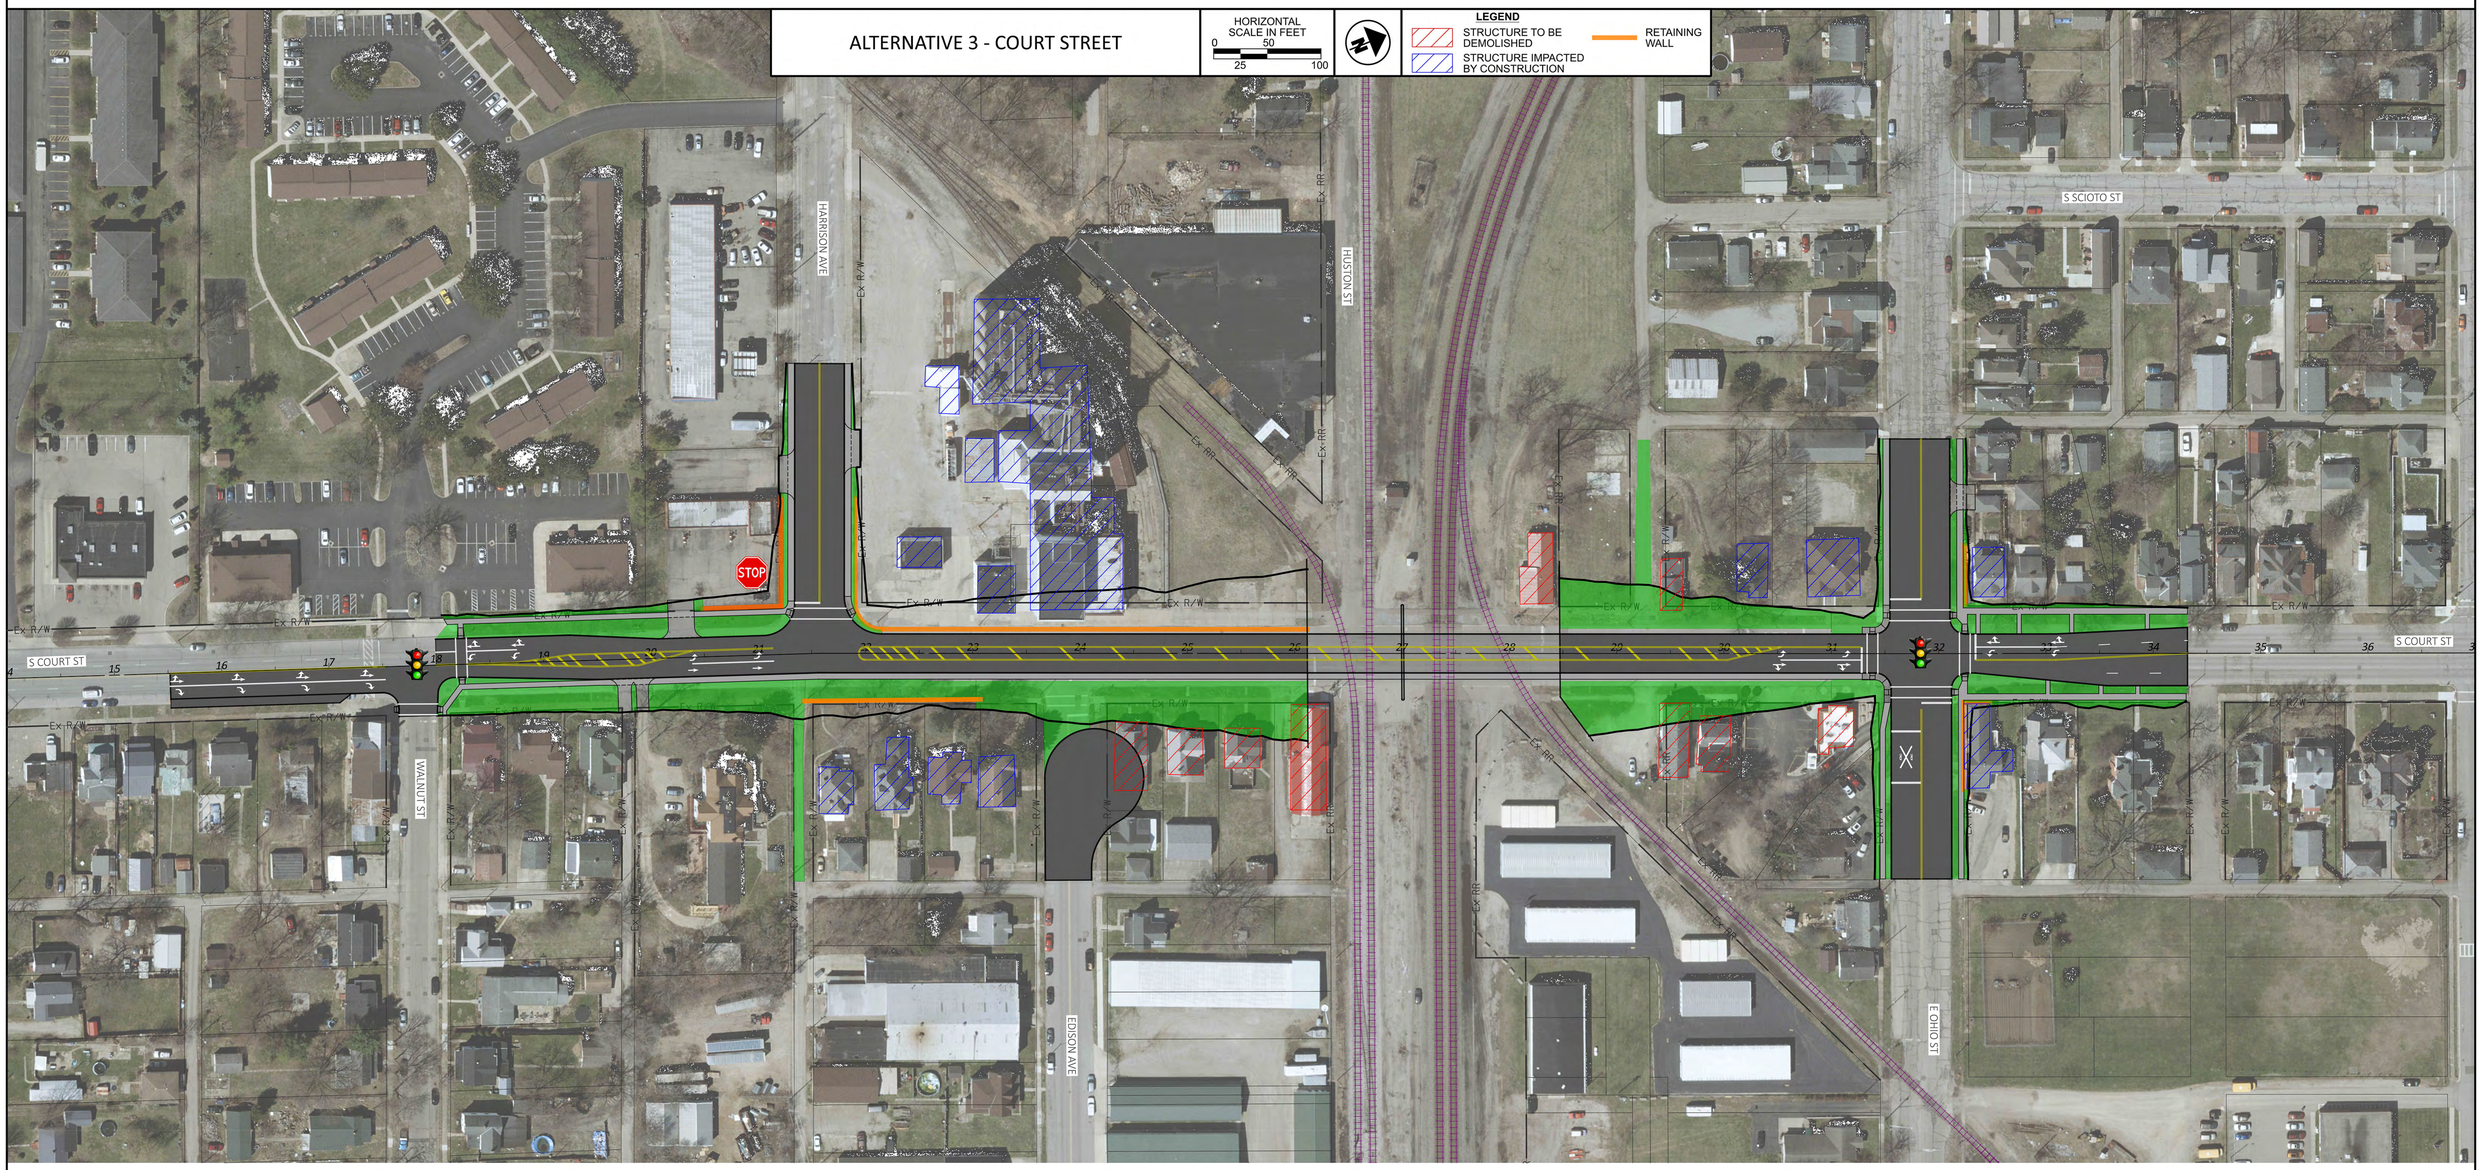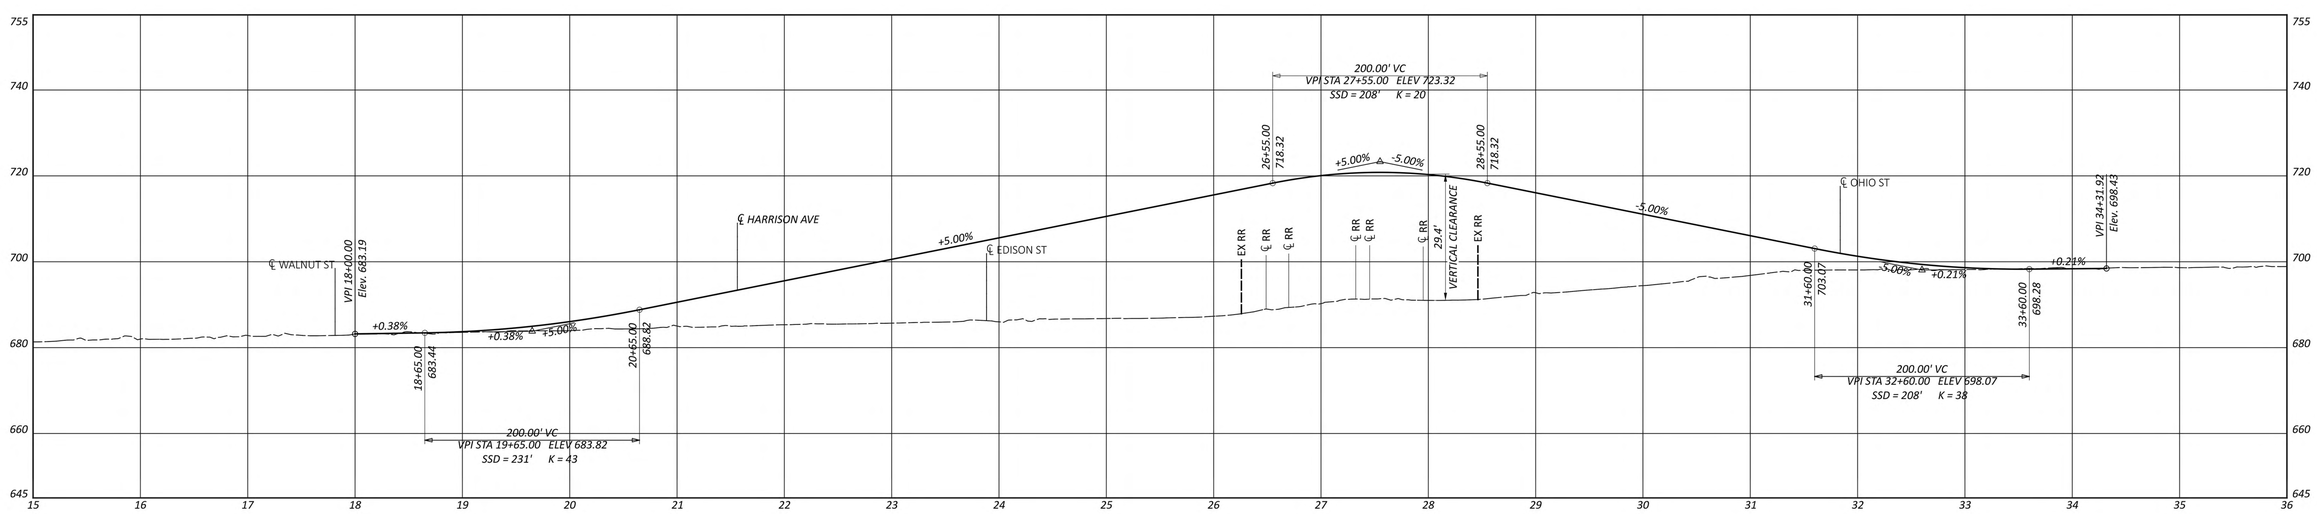
LEGEND
- STRUCTURE TO BE DEMOLISHED
- STRUCTURE IMPACTED BY CONSTRUCTION
- RETAINING WALL